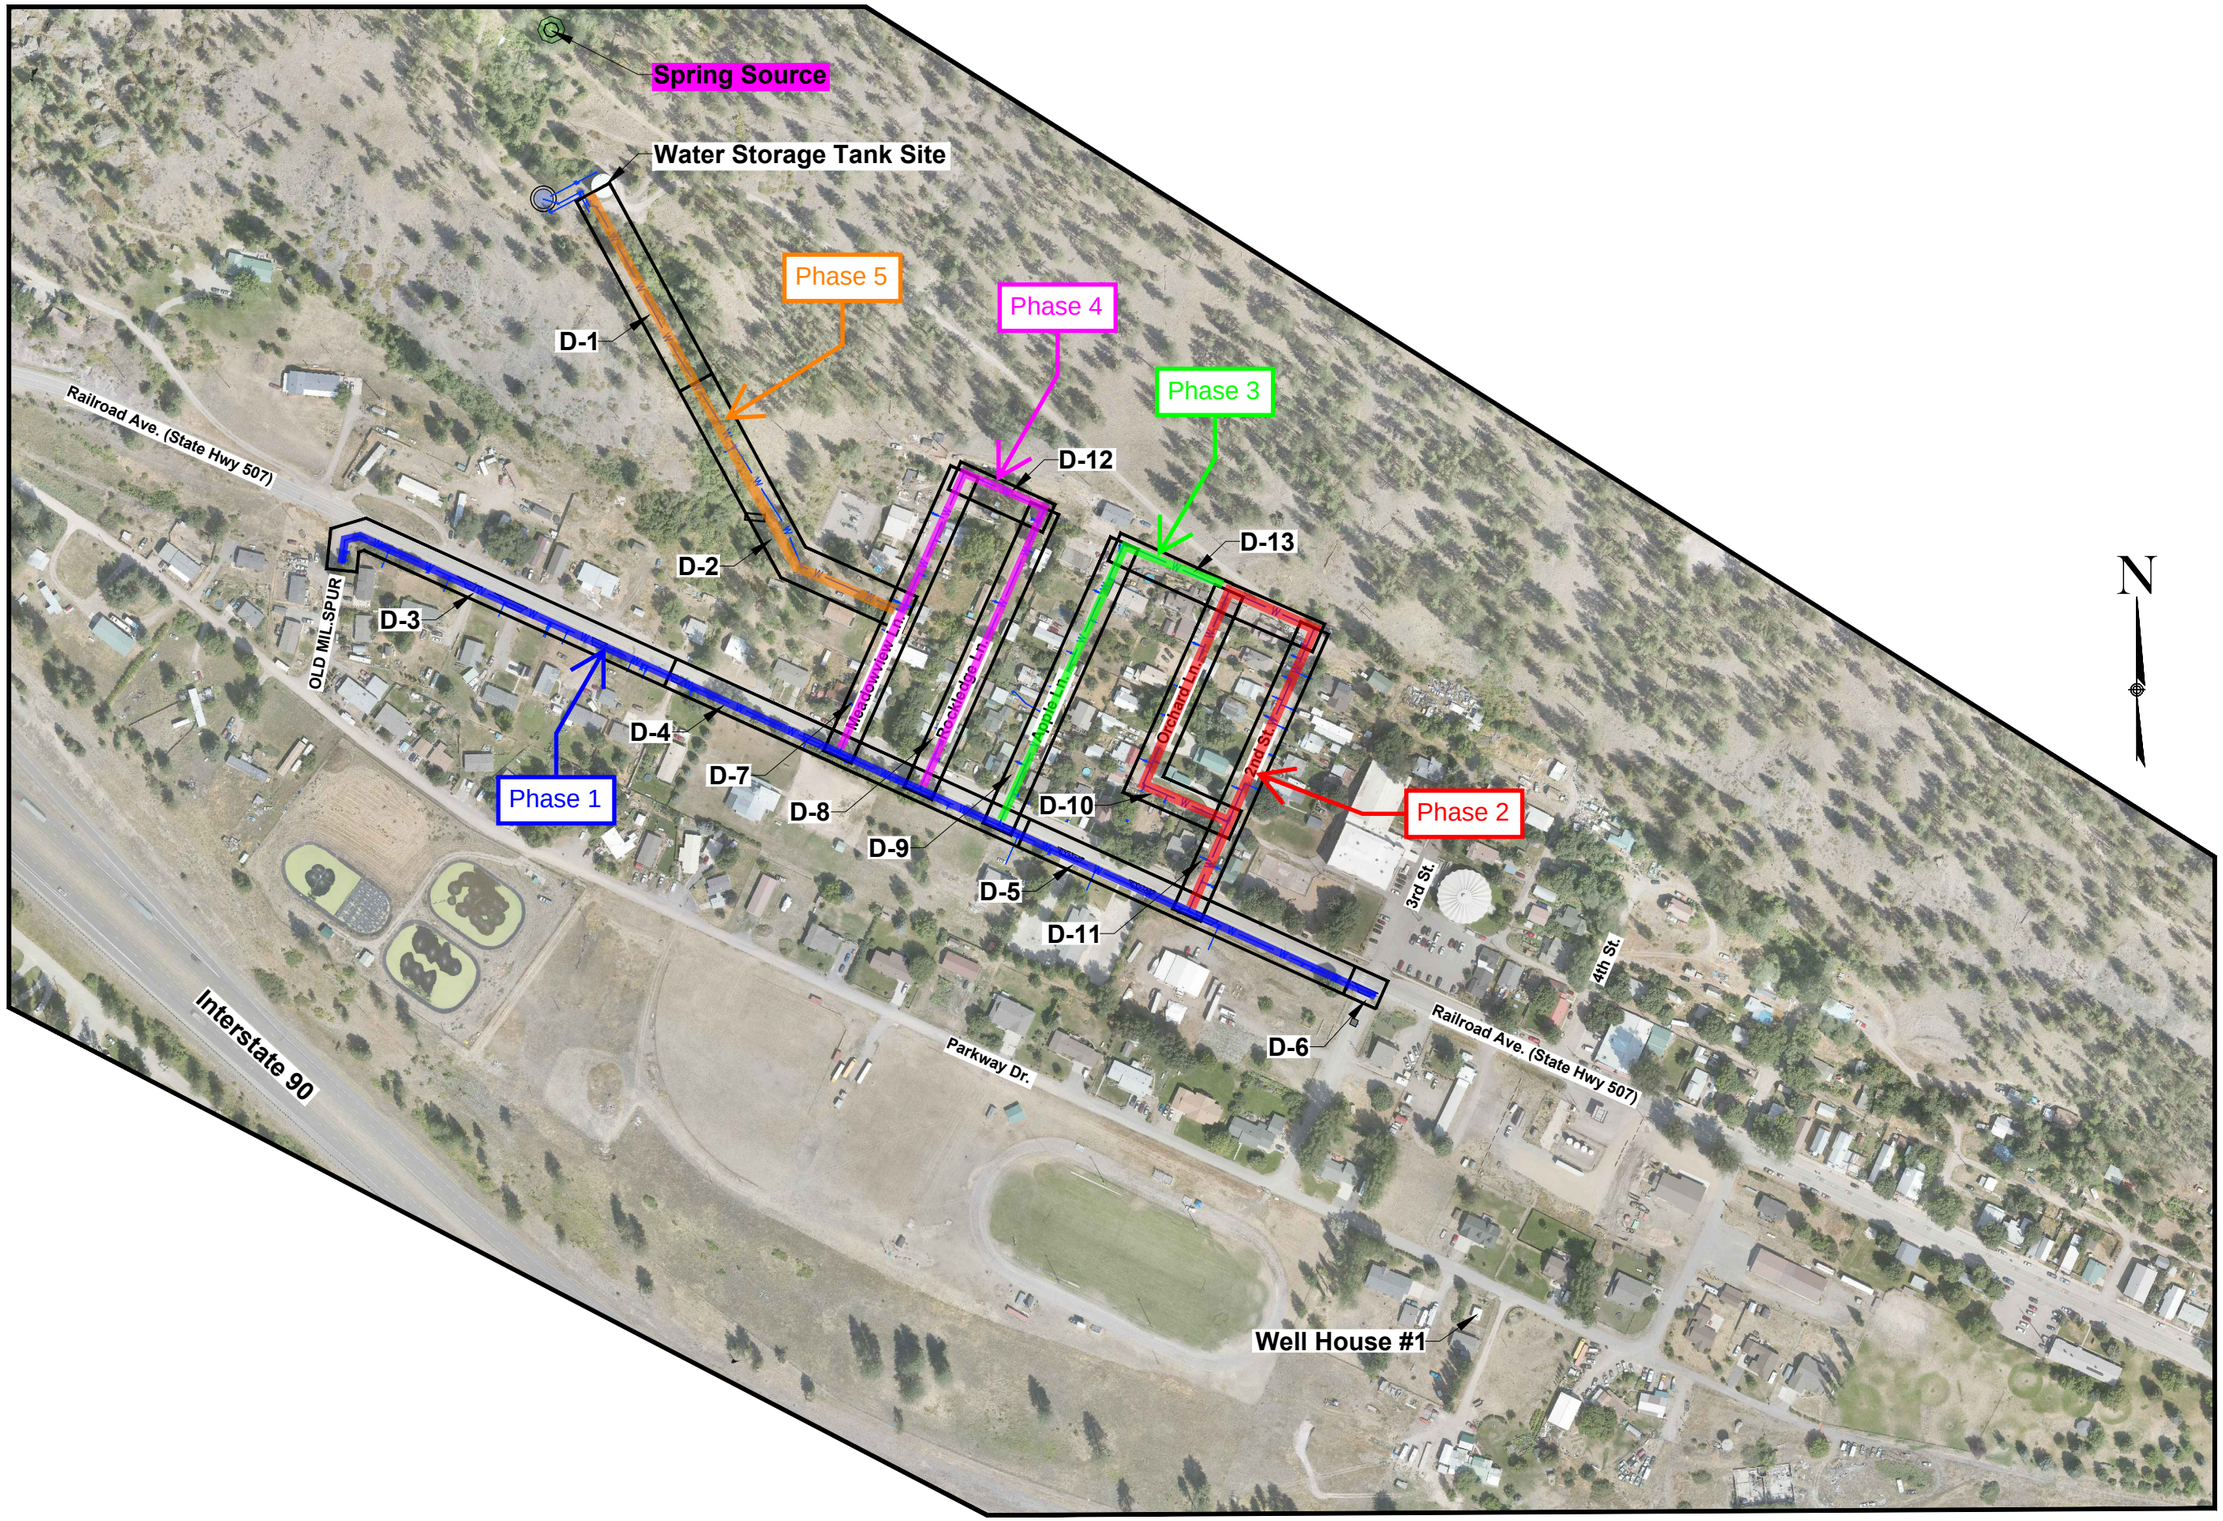

Revision	Date	By
Draft	8-11-23	PWM
Final Draft	12-14-23	PWM
Final	2-5-24	PWM
Final Re-Bid	4-1-24	PWM

Revision: Final Re-Bid

Plot Scale: 1:2

Drawn By: A.Eckhart, P.E.

Approved By: P.Montgomery, P.E.

Checked By: A.Eckhart, P.E.

Designed By: P.Montgomery, P.E.

Engineer

Anderson~Montgomery
CONSULTING ENGINEERS
1064 N. Warren
Helena, Mt 59601
Phone (406) 449-3303
Fax (406) 449-3304

Owner: Town of Alberton

Project Title: Alberton Water System Improvements Project

Sheet Title: **Key Sheet**

Sheet: **G-3**

X:\ALBERTON WATER\DESIGN\DRAWINGS – RE-BID\Sheets\General\G-3.dwg SAVED: 3/20/24 PRINTED: 3/25/24 BY: ADAM